




PLATE I
SERIAL N° AGP-10-11

RESTRICTED-ACCOUNTABLE


[illegible][illegible]

BOOKLET OF GENERAL PLANS

GENERAL INFORMATION		FIRE PLUGS	
LENGTH BETWEEN PERPENDICULARS (M.L.D.)	316'-0"	LOCATION	NO.
LENGTH OVERALL (M.L.D.)	327'-9"	NAVIGATING BRIDGE	1
BREADTH EXTREME OUTSIDE OF PLATING	50'-1 1/2"	MAIN DECK	3
DRAFT EXTREME (BOTTOM OF SKEG) TO DESIGNERS W.L.	12'-4"	SECOND DECK	6
		TOTAL NO. OF FIRE PLUGS - 22	
PROPELLERS			
CENTER OF SCREWS FOR'D. OF A.P.	14'-9"		
OF STERN FRAME BEARING FOR'D. OF A.P.	16'-8 1/2"		
OF RUDDER FOR'D. OF A.P.	10'-6"		
HEIGHTS ABOVE D.W.L. (12'-4" EXTREME ABOVE BOTTOM OF SKEG)			
BASE OF AIRPLANE LIGHT ON MAST			
OF 12" SEARCHLIGHT (1) ON TOP OF NAV. BRIDGE DECKHOUSE	34'-10"		
TOP OF NAVIGATING BRIDGE DECKHOUSE	30'-4"		
NAVIGATING BRIDGE	28'-10"		
MAIN DECK	18'-4"		
COMPLEMENT			
SHIP			
CAPTAIN	1		
OFFICERS	40		
C.P.O.	21		
CREW	225		
TOTAL	287		
SMALL BOATS			
NO.	MEN		
	EACH	TOTAL	
2 36'-0" MOTOR LAUNCH			
10 Balsa floats	25	250	
TOTAL ACCOMODATIONS			

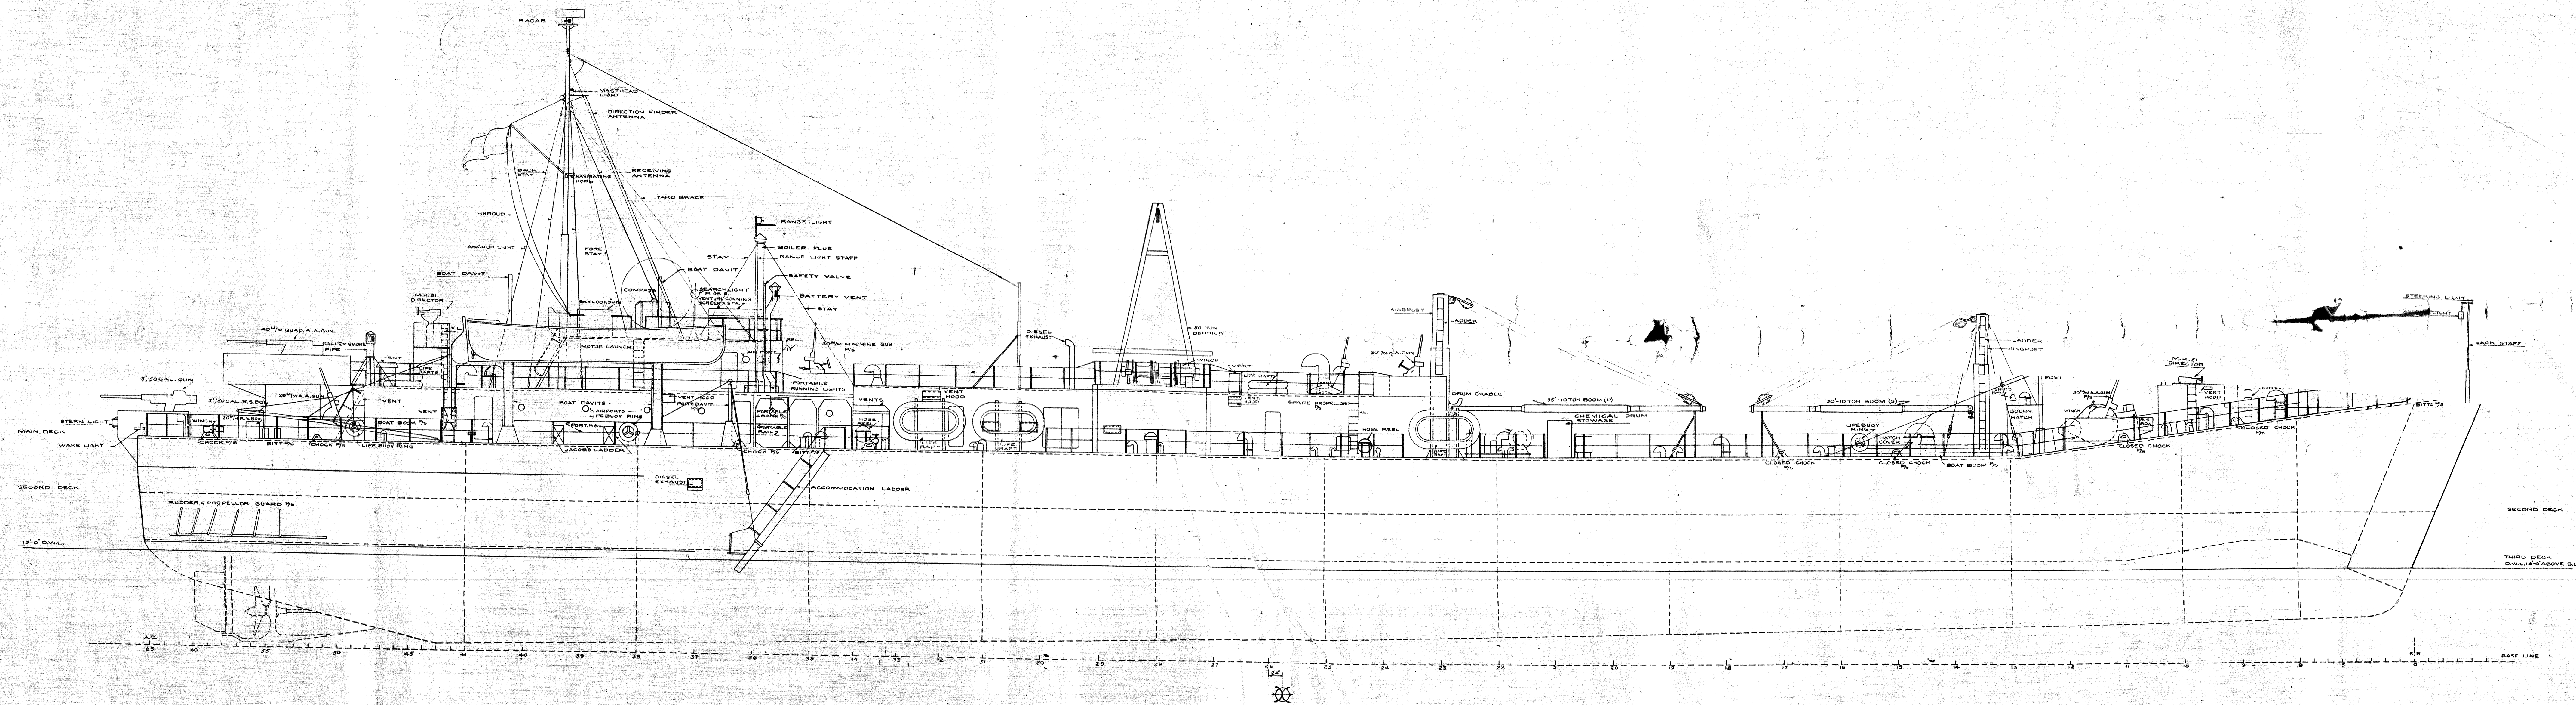


OUTBOARD PROFILE

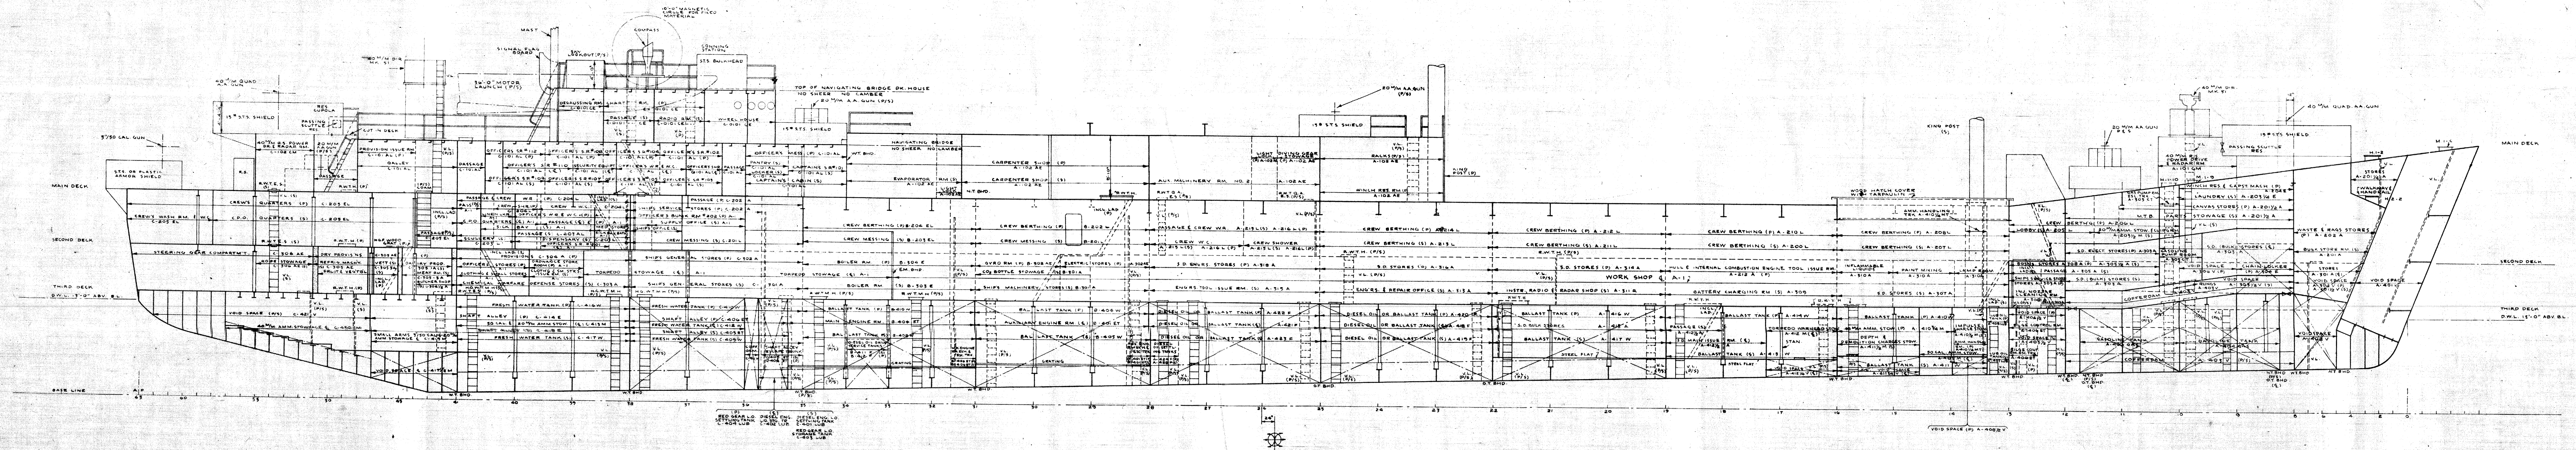

INBOARD PROFILE


SCALE 7/8" = 1'-0"

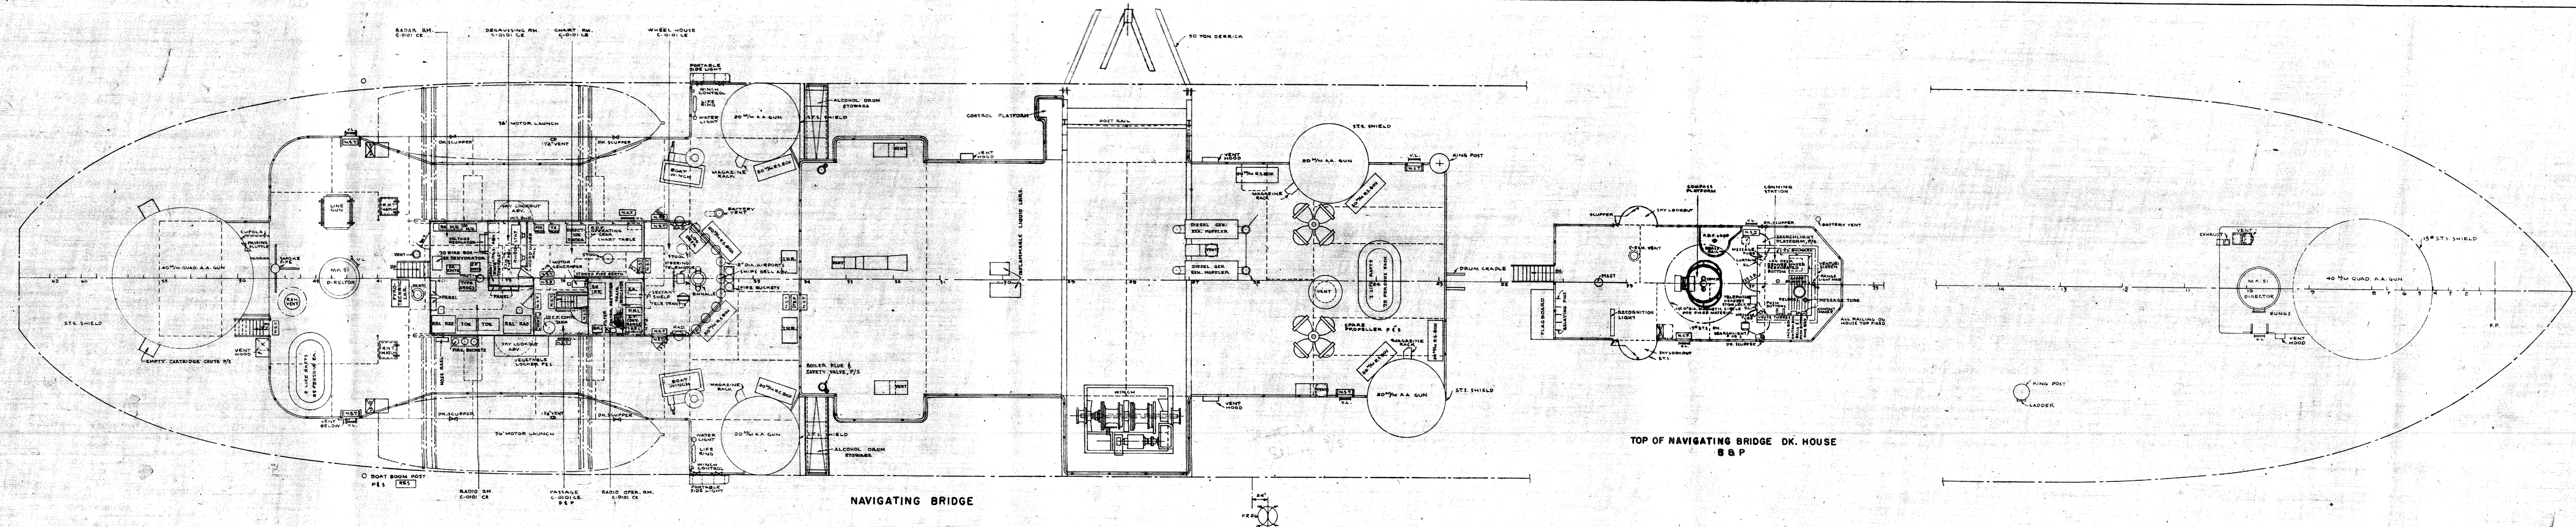

TOP OF NAVIGATING BRIDGE DK. HOUSE
B & P

BRIDGES

4

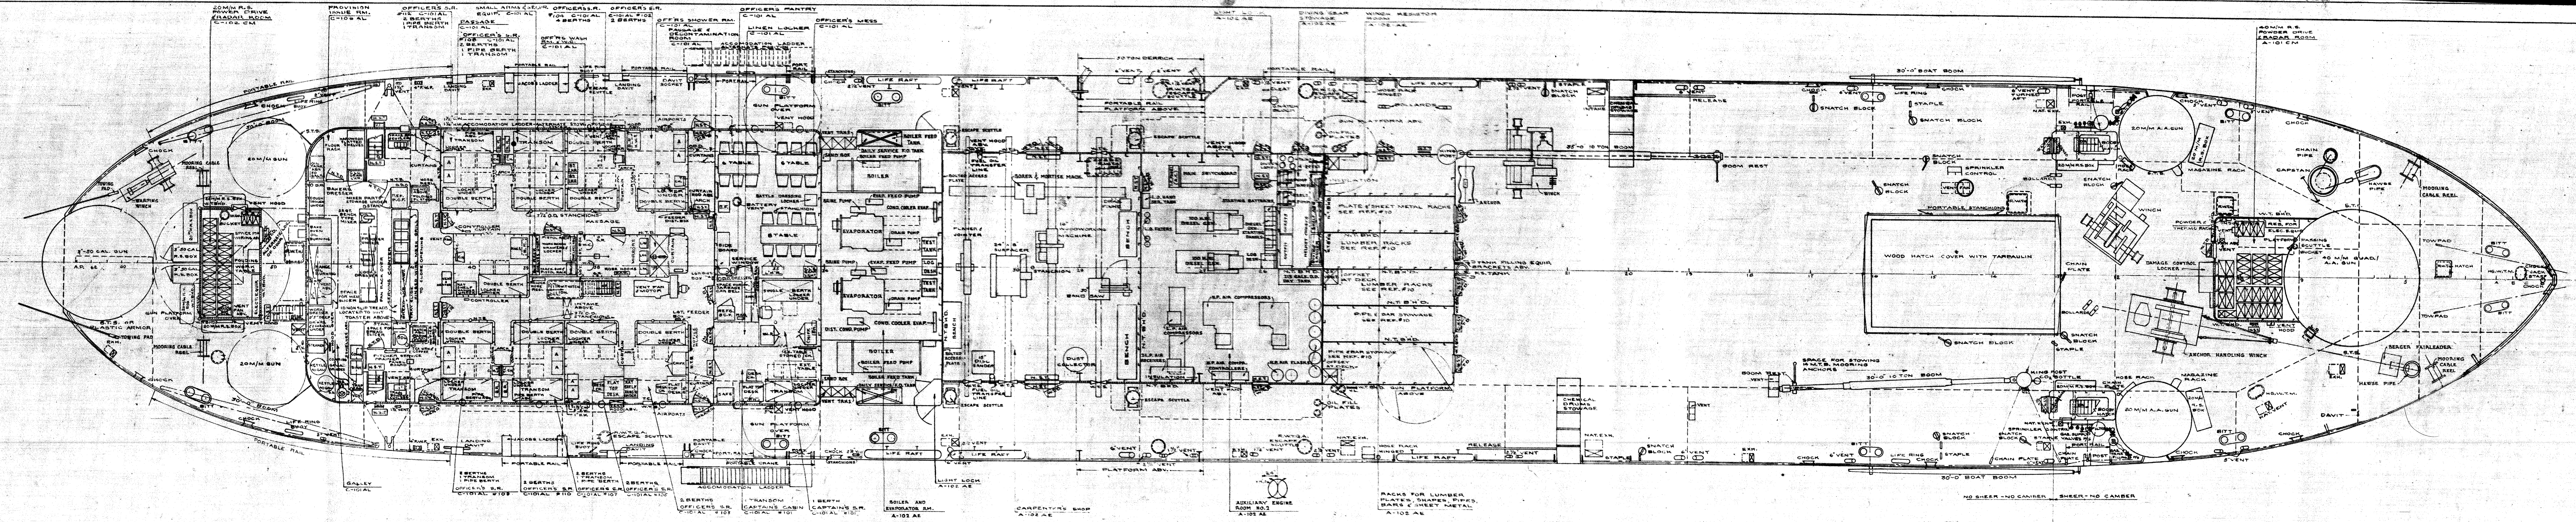


MAIN DECK
SHEER FWD. FRJ3
NO CAMBER.

MAIN DECK

SCALE 1/8" = 1'00"

2ND DECK


0 4 8
SCALE 1/8"=1 FT.

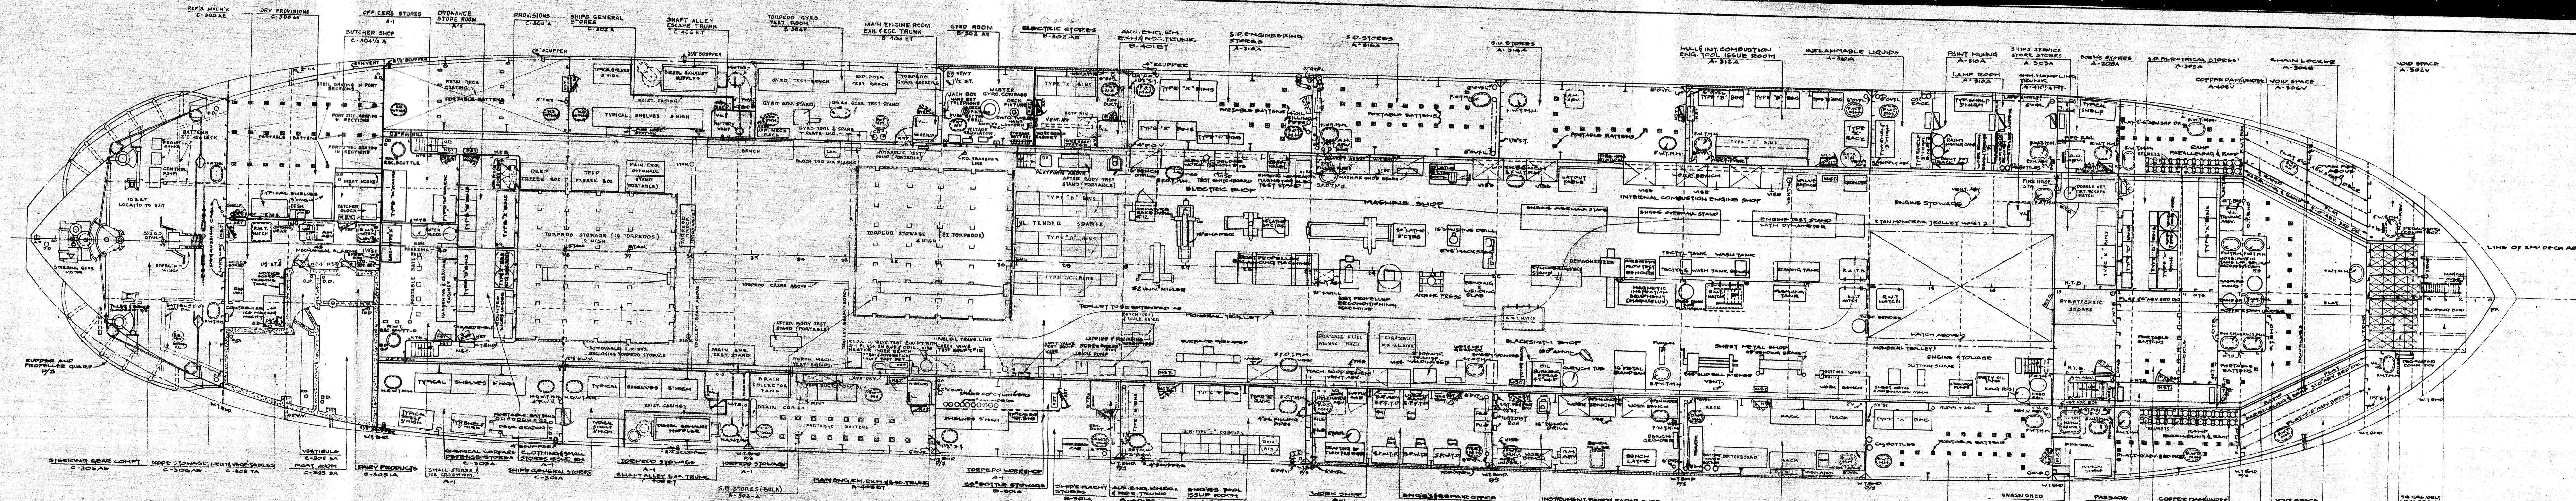

THIRD DECK
NO CAMBER
NO SHEER FROM FR. II TO STERN
FWD. OF FR. II SEE INBOARD PROFILE

3RD DECK

0 4 8
SCALE 1/8" = 1 FT.

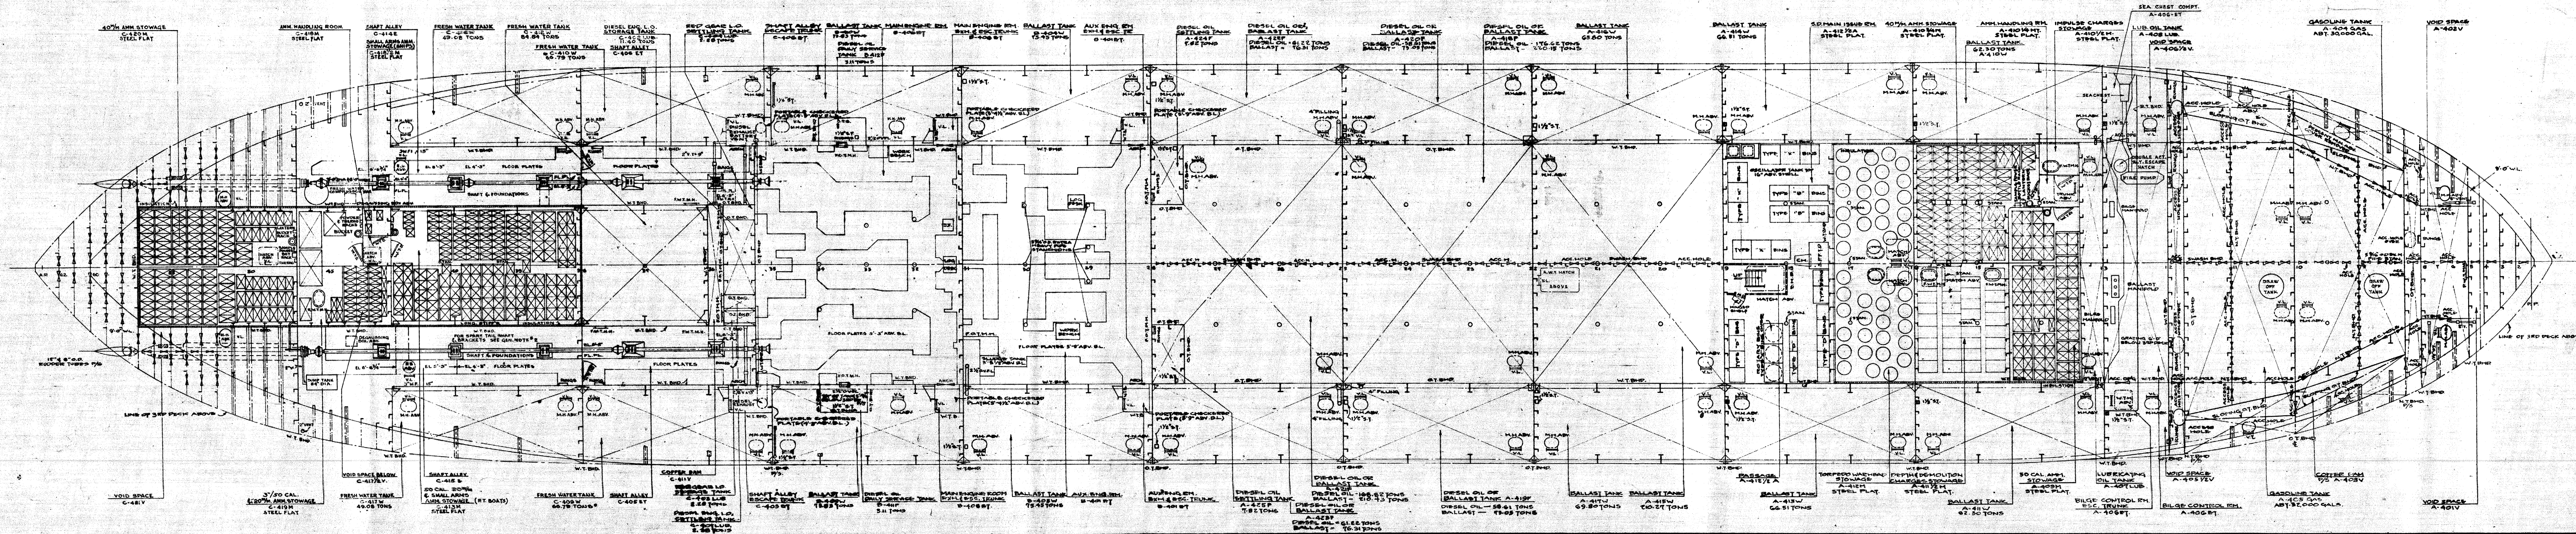

HOLD

4 8
SCALE 1/8"=1 FT.

GP-10-11

SHIPS HULL NO. 622823 MG-1